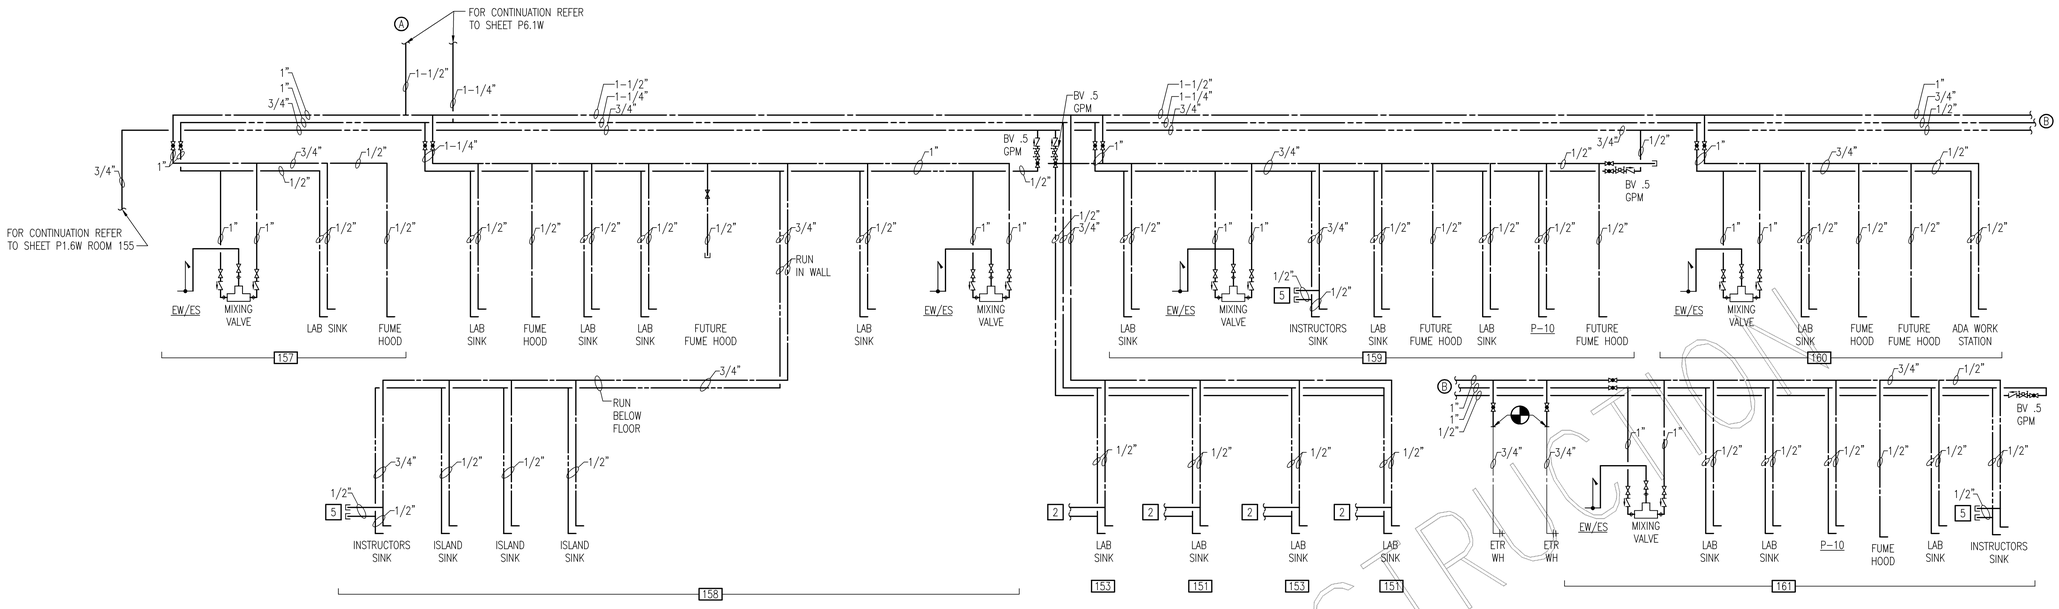

WARSAW CAMPUS LAB WATER RISER DIAGRAM

W4
P1.5W P6.2W

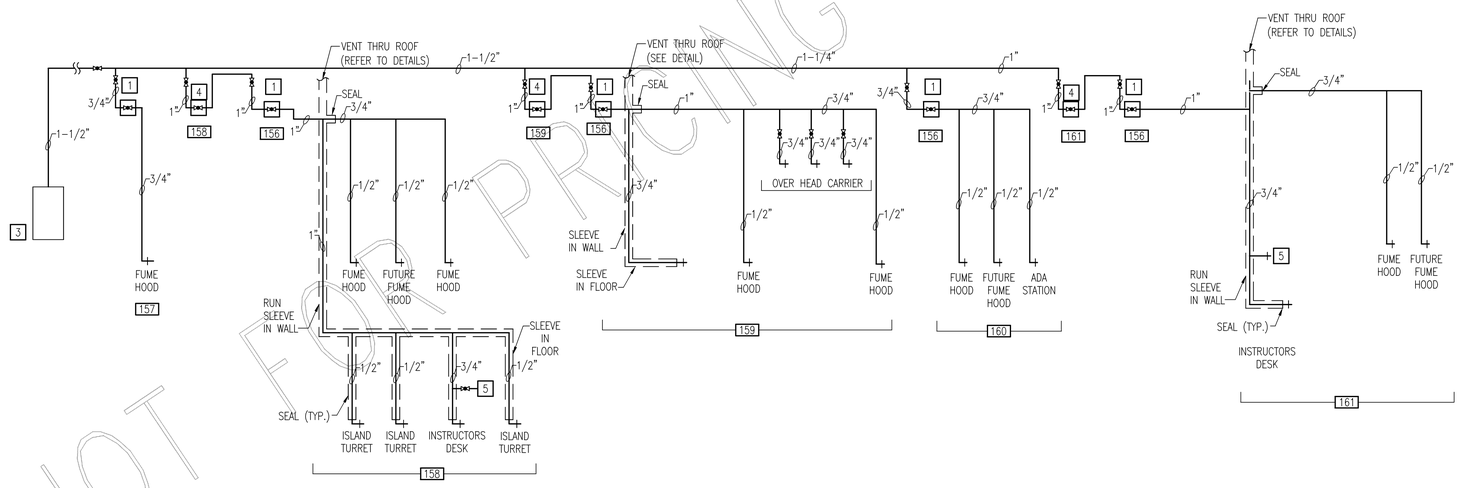

WARSAW CAMPUS PROPANE GAS RISER DIAGRAM

G1
P1.5W P6.2W

NOTES THIS SHEET:

1. MANUAL VALVE IN BOX, IN CORRIDOR, WITH KEY LOCK.
2. LAB SINK WITH DECK MOUNTED EYEWASH REFER TO LAB EQUIPMENT PLANS.
3. RELOCATE OWNER FURNISHED PROPANE TANK. REGULATOR TO BE PROVIDED BY PROPANE SERVICE CONTRACTOR. OFOI
4. INSTRUCTOR EMERGENCY SHUTOFF PUSH BUTTEN TYPE.
5. PROVIDE QUICK CONNECT AND FLEXABLE 6' GAS CONNECTOR AND OR WATER CONNECTOR.

NOTE TO PLUMBING CONTRACTOR:

ALL SINK AND LAB EQUIPMENT BY EQUIPMENT CONTRACTORR. PLUMBING CONTRACTOR TO PROVIDE PIIPE AND CONNECTIONS. PLUMBING CONTRACTOR TO PROVIDE ALL FIXTURES OR APPURENTENANCES WITH P-# PROVIDE-REFER TO FIXTURE PLATES.

NOT FOR PRICING OR CONSTRUCTION

nbj ARCHITECTURE
A Professional Limited Company
GROVE PARK SQUARE
11537-B NUCKOLS ROAD
Richmond, Virginia 23059
(804) 273-9811 fax: (804) 273-9843

RAPPAHANNOCK COMMUNITY COLLEGE
CAMPUS RENOVATIONS
WARSAW + GLENNS, VIRGINIA
PC: 260-17712

WARSAW CAMPUS
WATER AND PROPANE GAS RISER DIAGRAMS

Date: JANUARY 13, 2010

REVISIONS

NO.	DATE

COMMONWEALTH OF VIRGINIA
JOHN M. NEWELL
Lic. No. 035329
01.13.10
PROFESSIONAL ENGINEER

Sheet
P6.2W

File Number
9004

Pace COLLABORATIVE
MECHANICAL, ELECTRICAL, ENGINEERS
VIRGINIA BEACH, VA - 757-499-7229